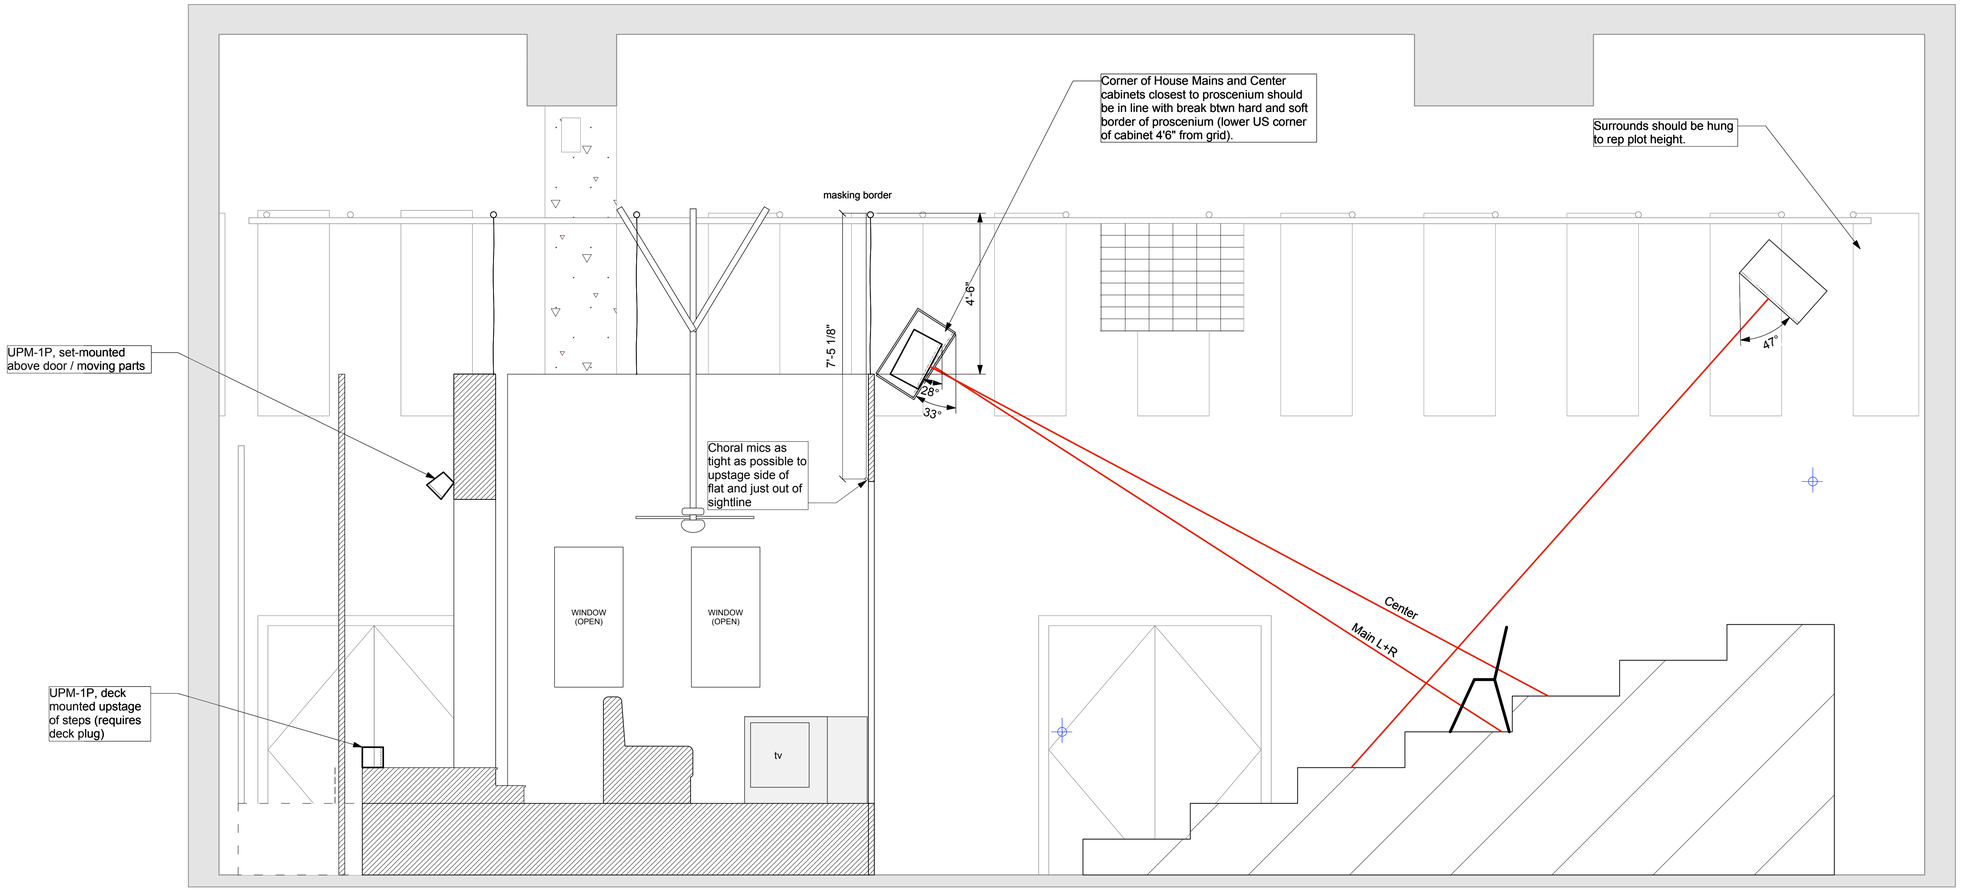

ALL THE FINE BOYS

SIGNATURE - FORD STUDIO

DRAWING: SECTION (SOUND)	SCALE: 1/2" = 1' - 0"
DIRECTOR: ERICA SCHMIDT	Plate No. 2
SOUND DESIGNER: BART FASBENDER	
ASST. SOUND DESIGNER: ADAM SALBERG	
DATE: 2.3.17	CONTACT: 914-261-8998 (ADAM)